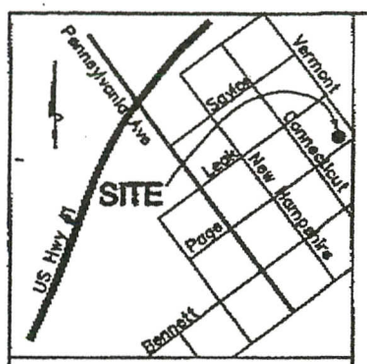

Vicinity Map – Not to Scale

Scale 1" = 40 ft

Notes: This map is not prepared for recording in accordance with GS 47-30.

Legend: IPF= Iron Pipe Found
IRS= Iron Rod Set
WM= Water Meter
CHN= Case Hard Nail

Reference: Deed Book 245 Page 189
Deed Book 255 Page 505
Moore County Registry

"TO ALL PARTIES INTERESTED IN TITLE TO THE PREMISES SURVEYED"

The following are notes to which, I, Emmett S. Raynor, Surveyor, do hereby certify:

1. The property shown hereon does not lie within a F.E.M.A. designated flood hazard area.
2. There are no encroachments existing either way across the property lines except as shown hereon.
3. The precision ratio is better than 1:7500.

The property was surveyed per record description listed under "Reference".

NORTH CAROLINA REGISTERED SEAL L-2521 LAND SURVEYOR EMMETT S. RAYNOR

Emmett S. Raynor,
Surveyor, L-2521

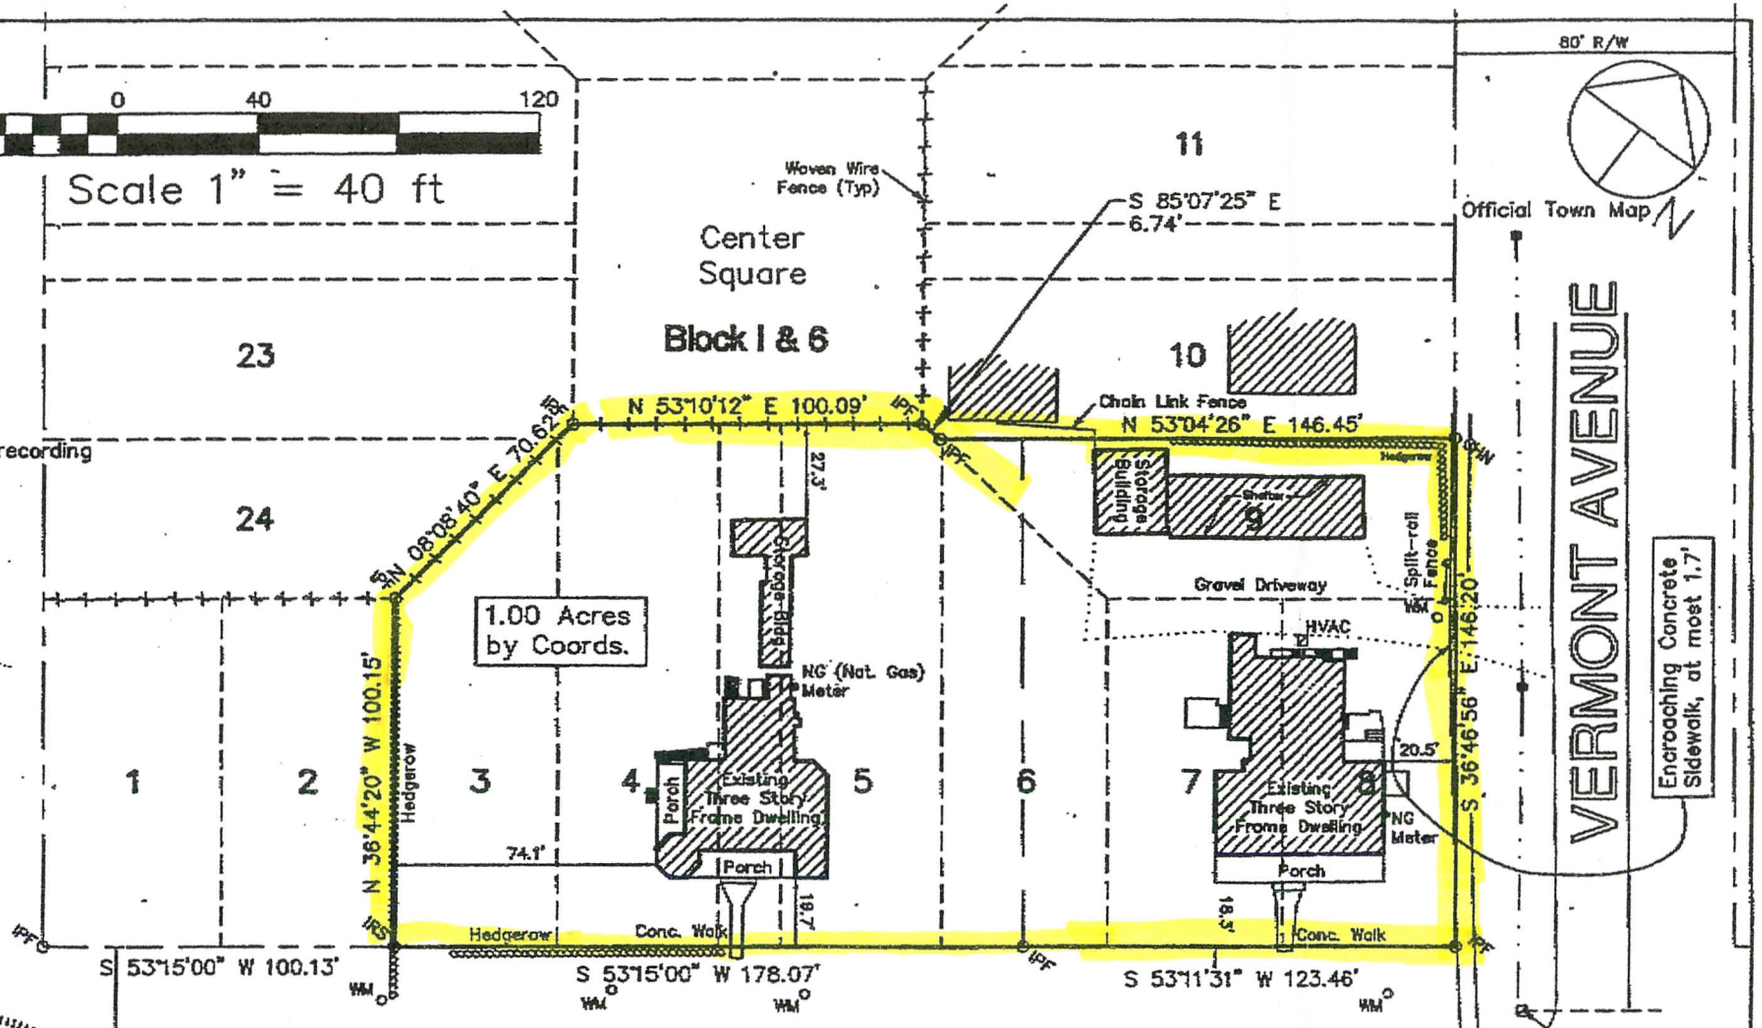

RLS Arpenteurs – Surveyors & Engineers
304 Ampersand Road – Aberdeen
Post Office Box 5889,
Pinehurst, NC 28374-5889
Phone (910) 295-1703 FAX 295-5516

DRAWN BY: ESR	APPROVED BY:	REVISIONS	PROJECT	SHT. NAME
DATE: May 31, 1995	PROJ. NO.		**Lots 3, 4, 5, 6, 7, 8, 9 & Alley**	Made for
DWG. NO.:	DWG. BECK_LU.dwg		Block I & 6, Town of Southern Pines	**FCR Partners, L.L.P.**
			McNeill Township, Moore County, Southern Pines, North Carolina	SHT. NO.